


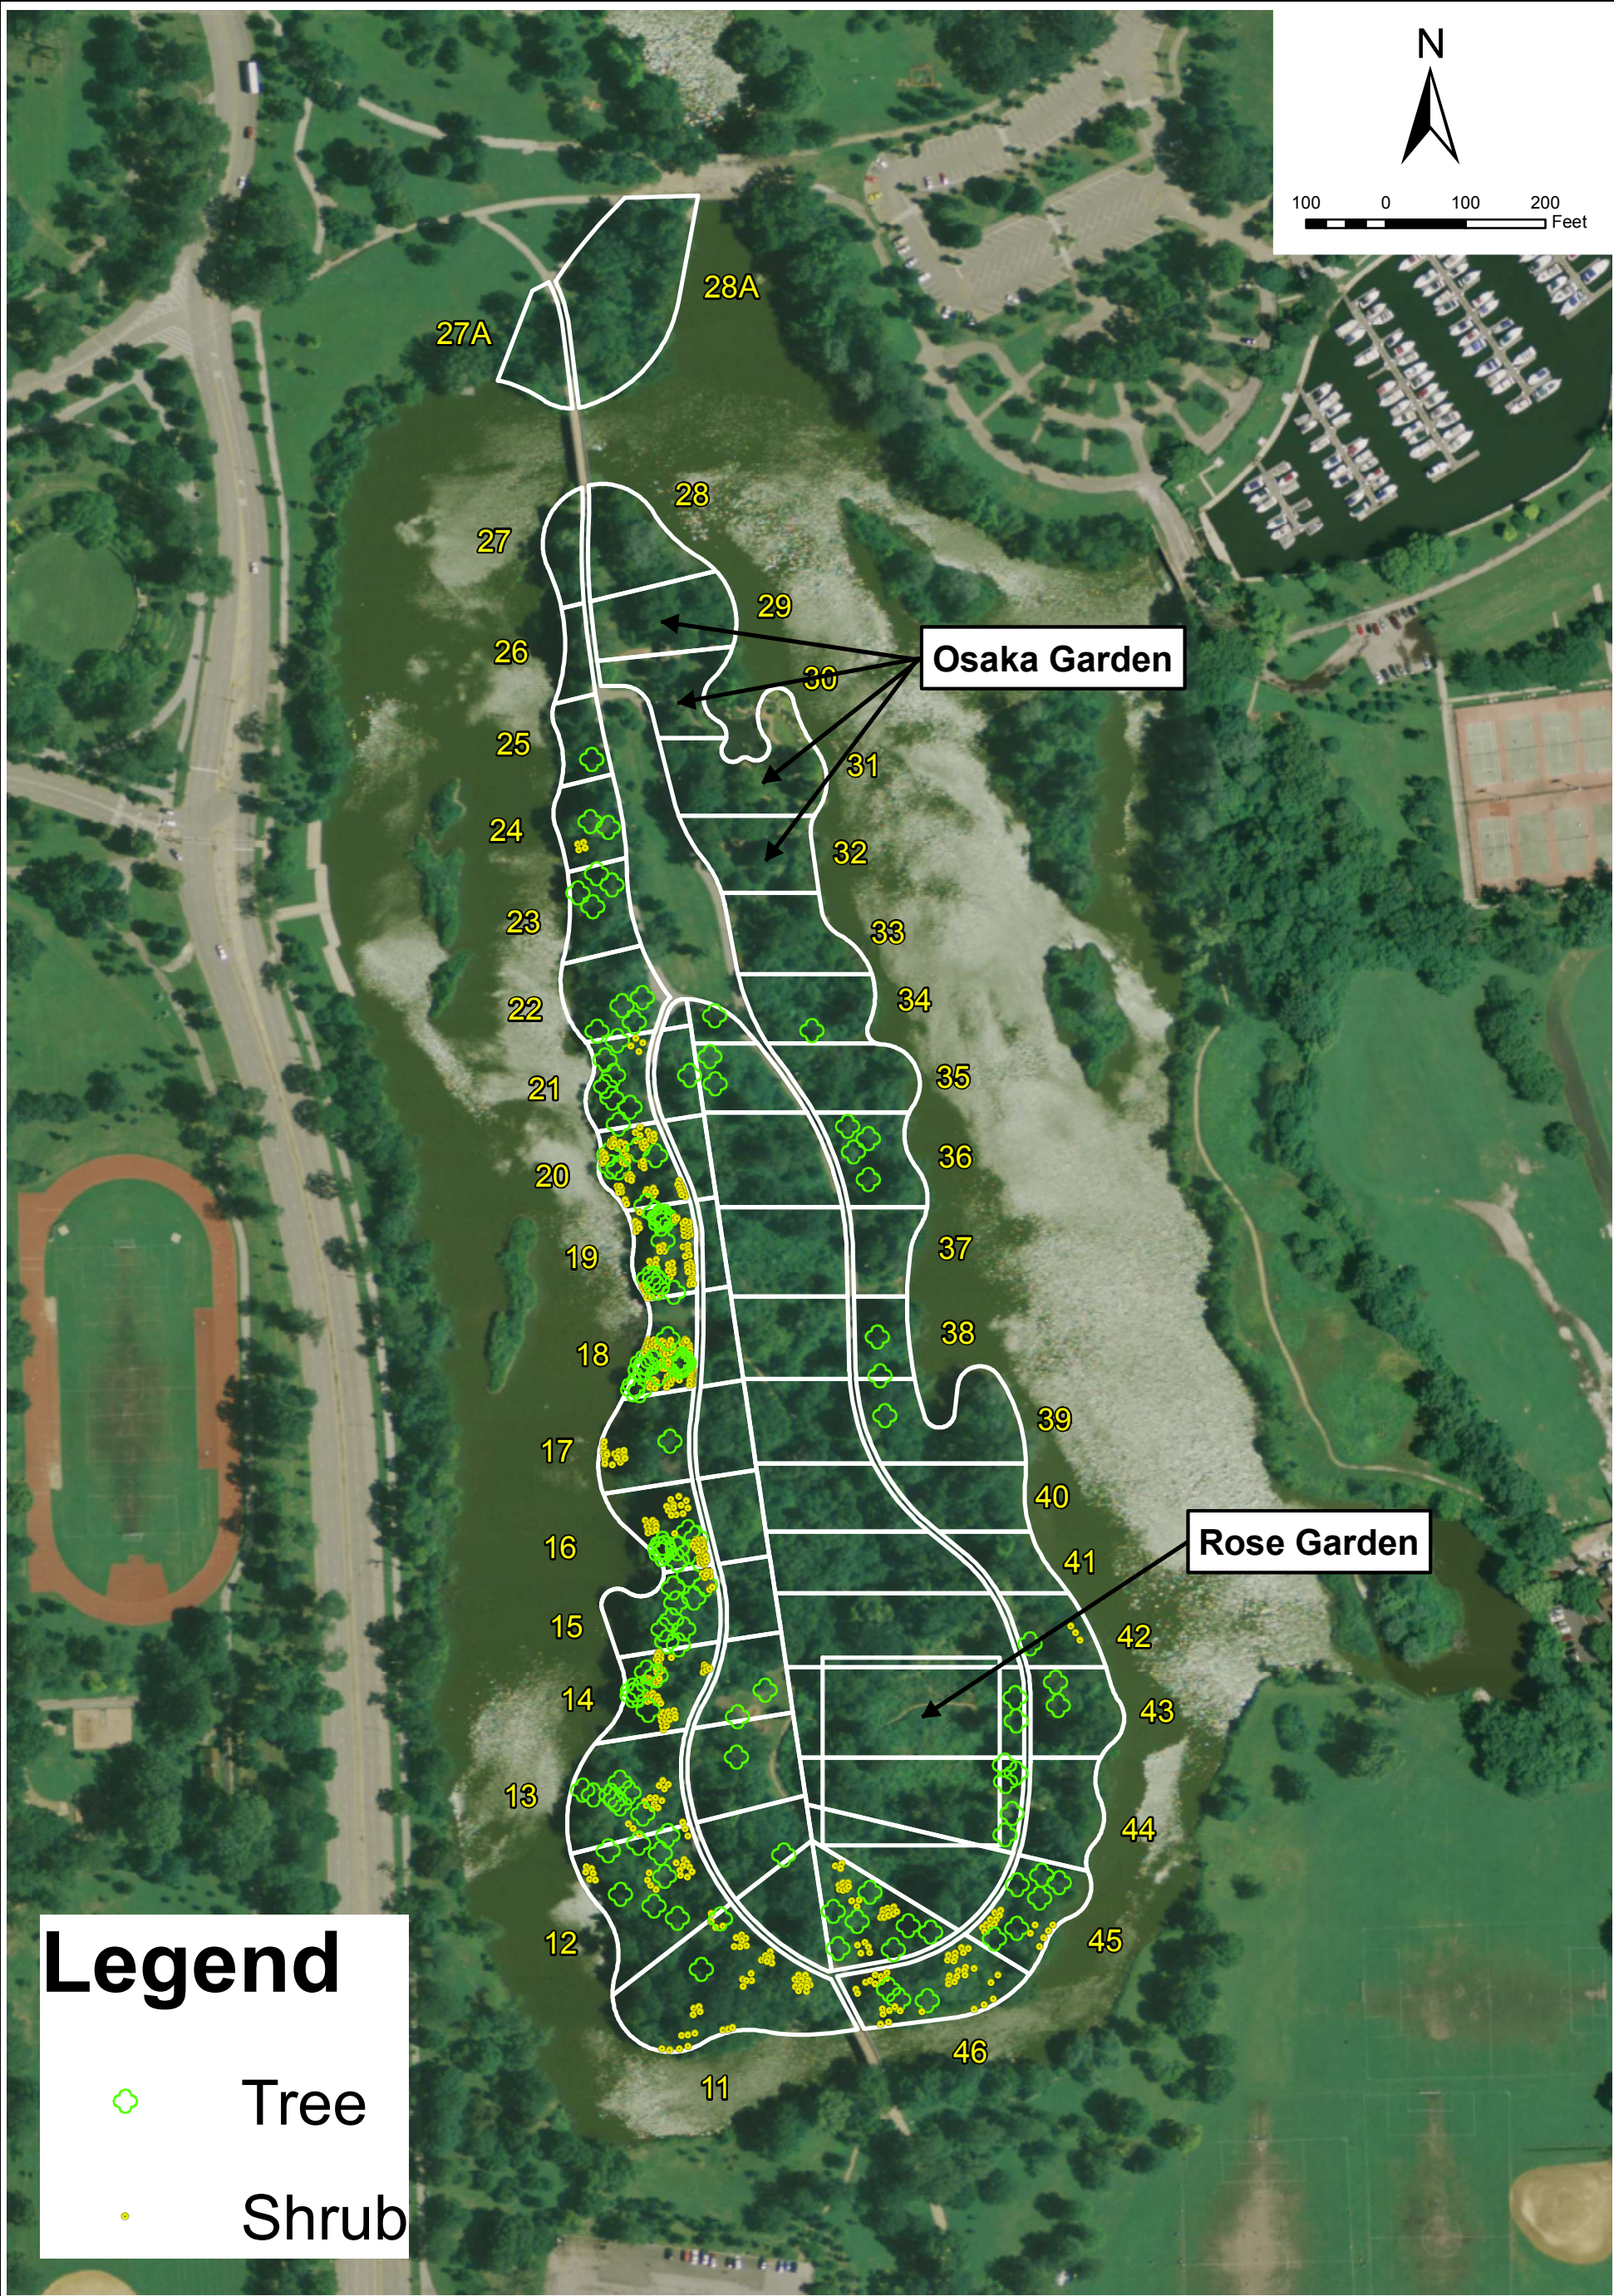

 V3 Companies 7325 Janes Avenue Woodridge, IL 60517 630.724.9200 phone 630.724.9202 fax www.v3co.com	TITLE: TREE AND SHRUB PLANTINGS		PROJECT: JACKSON PARK WOODED ISLAND		
	BASE LAYER: 2008 AERIAL PHOTOGRAPH		PROJECT No.: 02038.33	EXHIBIT:	SHEET: 1 OF: 1
	Client: CHICAGO PARK DISTRICT 541 NORTH FAIRBANKS CT. CHICAGO, ILLINOIS 60611		FILE NAME: FIGtree0203833	DATE: 06-08-10	SCALE: 1" = 200'